



PART PLAN - 75th FLOOR

SCALE IN FEET

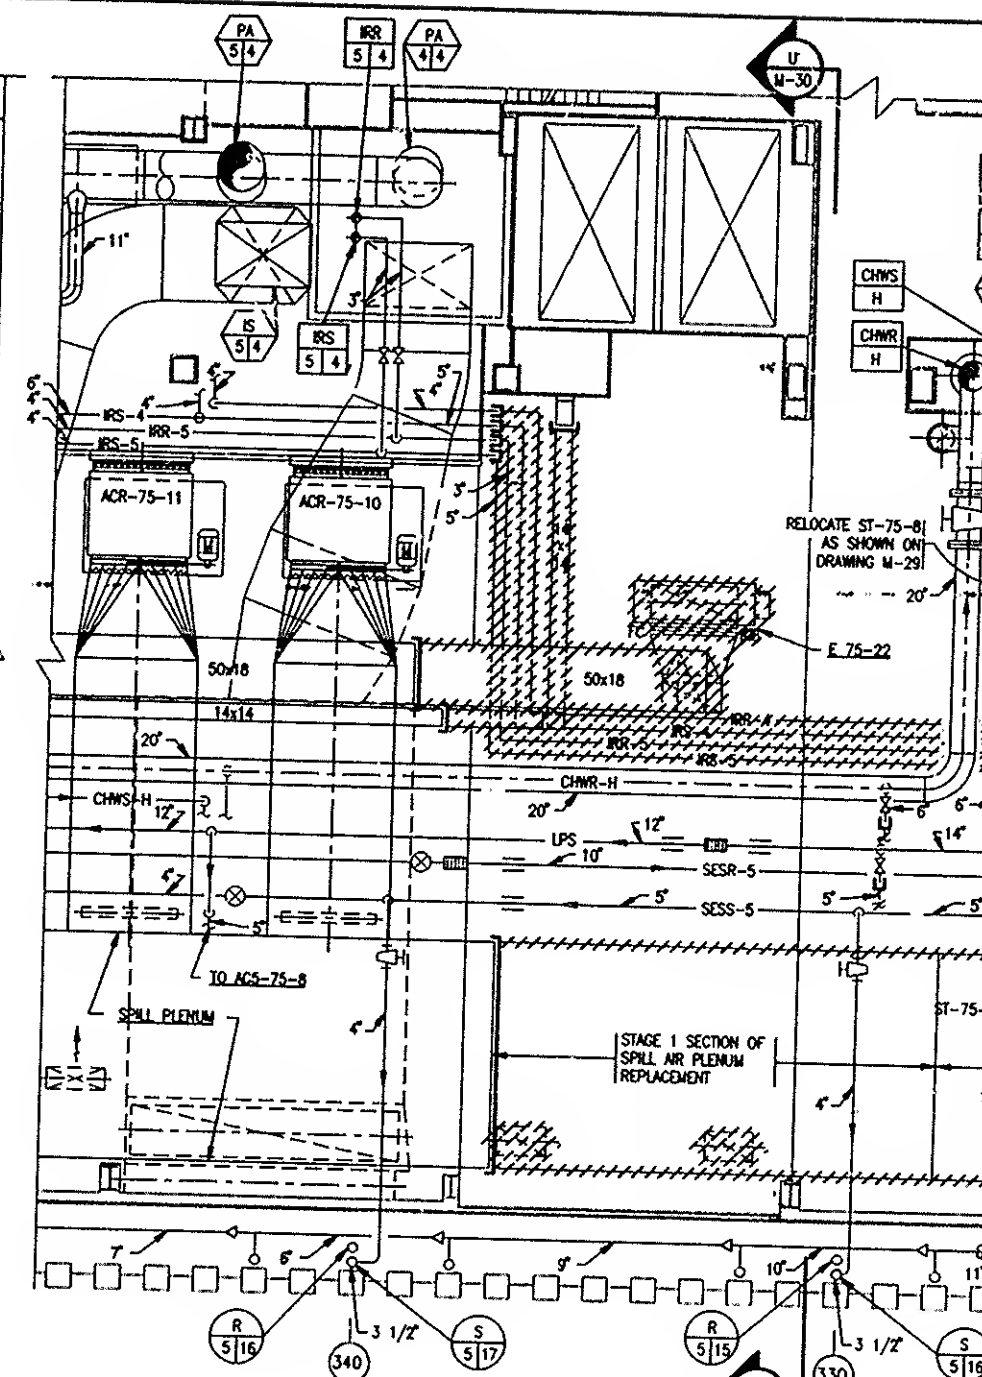

PART PLAN - 76th FLOOR

SCALE IN FEET

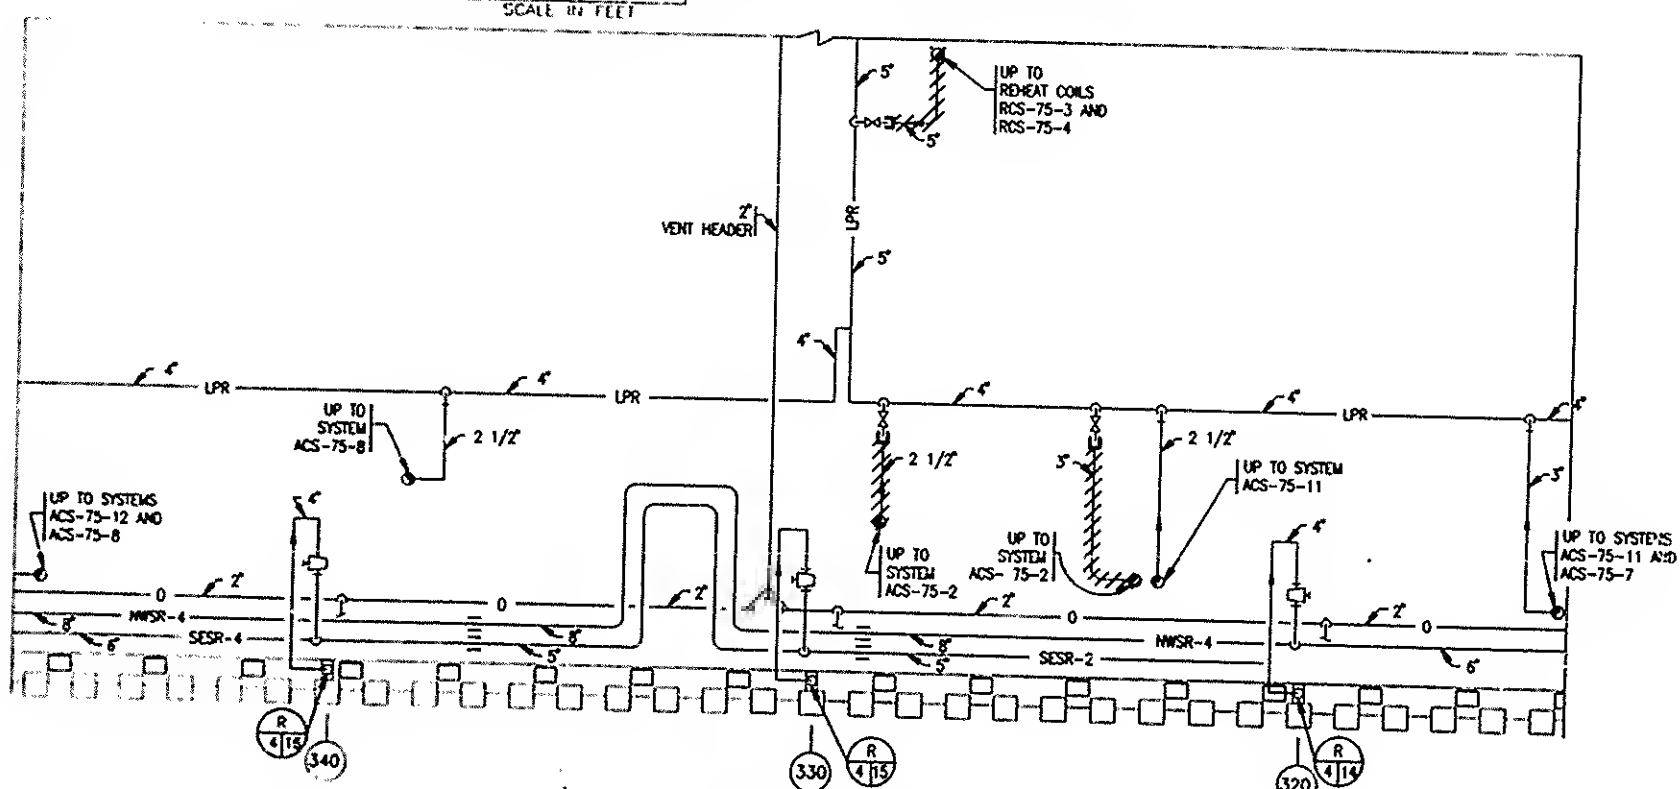

PIPING PART PLAN - 74th FLOOR

SCALE IN FEET